



A.	PROPERTY LOT DIMENSIONS	
A.	Front & Rear:	48' - 0"
B.	Sides:	204' - 0"
B.	LOT COVERAGE	
A.	Lot:	9,792 SF
B.	Building Footprint:	3,036 SF
C.	Building - Lot coverage	31.00%
C.	BUILDING DIMENSIONS	
A.	Front & Rear:	33'
B.	Sides:	92'
C.	Height:	36' - 0"
A.	RESIDENTIAL UNITS	
A.	2-Bedroom Units - 735 SFx 6	4,410 SF
B.	1-Bedroom Units - 509 SFx 5	2,545 SF

A.	Standard 8.5' x 18'	9 Units (+2 Visitor Parking w/ Level 2 Car charger)
B.	Parallel 8' x 18'	1 Unit
C.	Parallel 8' x 23'	1 Unit

A. Size: 7.82' x 4.27' (700W)
B. 72 pcs
C. --- kW system


$$\frac{1}{8}'' = 1'-0''$$

A100

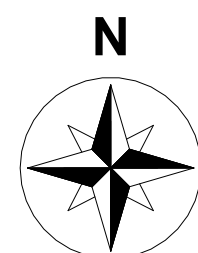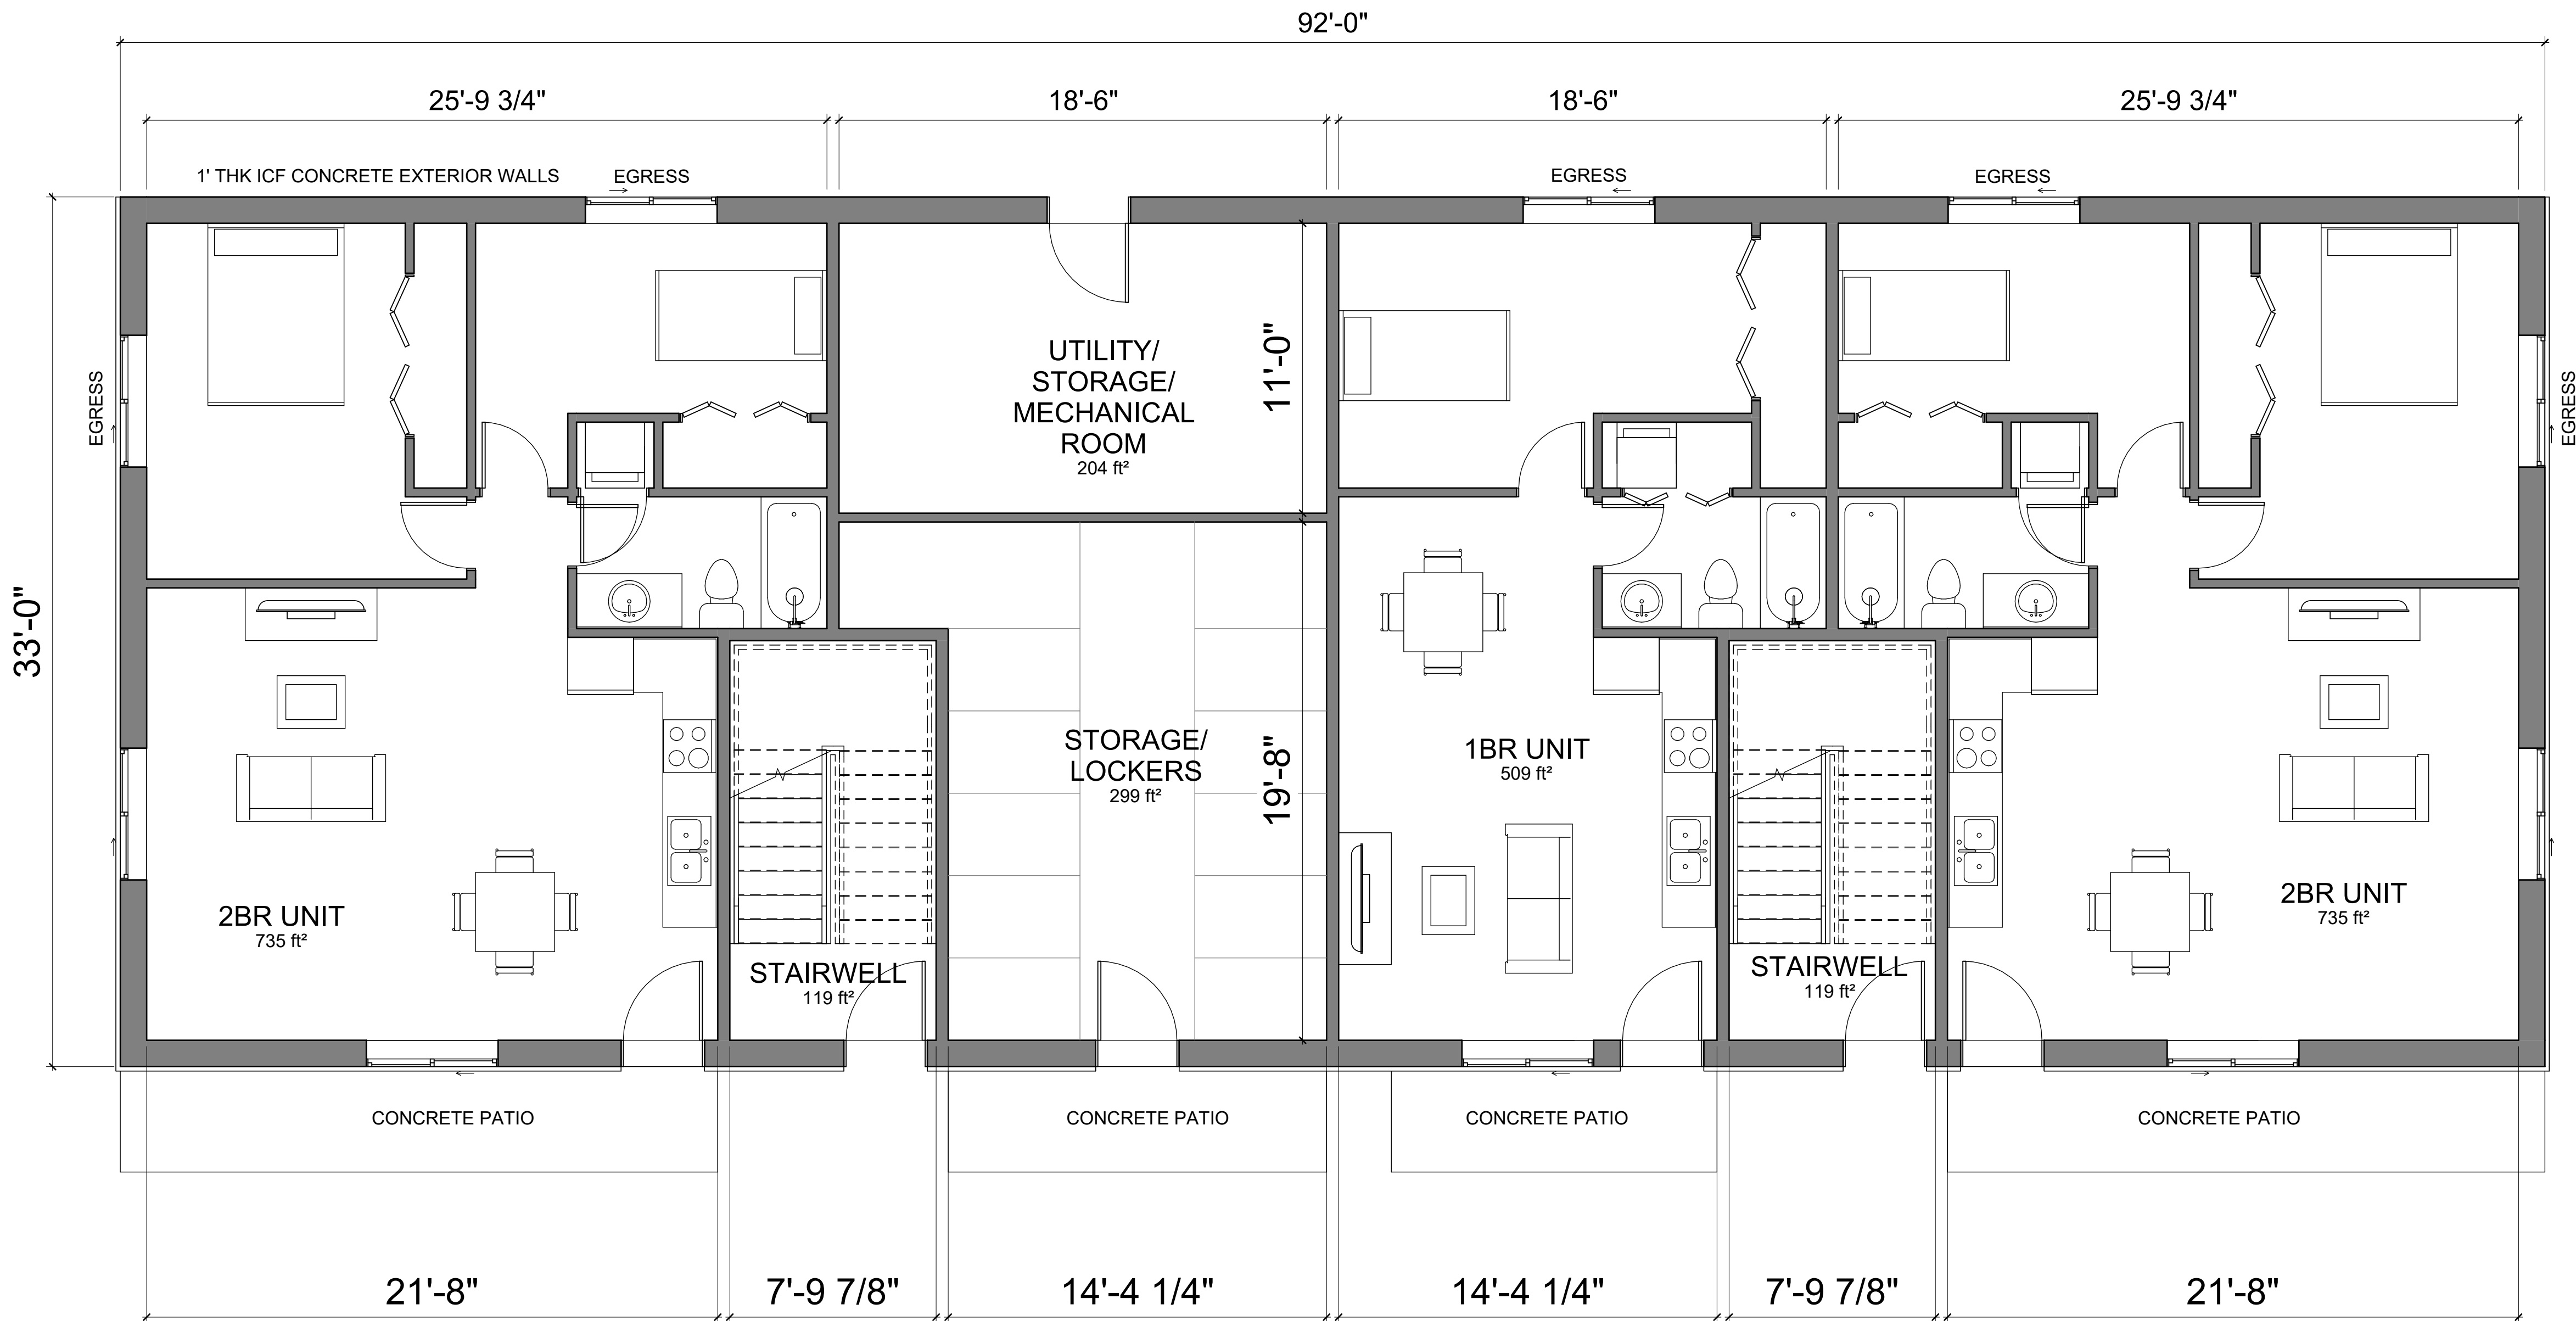

1 Proposed Level 1 Floor Plan

1/4" = 1'-0"

PROJECT

**901 6 BEAVERLODGE
APARTMENT**

901 6 Ave, Beaverlodge, AB T9W 1C7, Canada

TITLE

**LEVEL 1 FLOOR
PLAN**

CLIENT



FIRM FOUNDATIONS

SCALE (@ A1)
1/4" = 1'-0"

DATE
10/12/2026

DRAWING NUMBER

A101

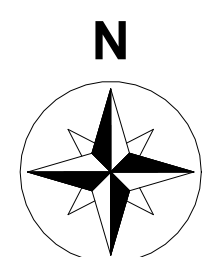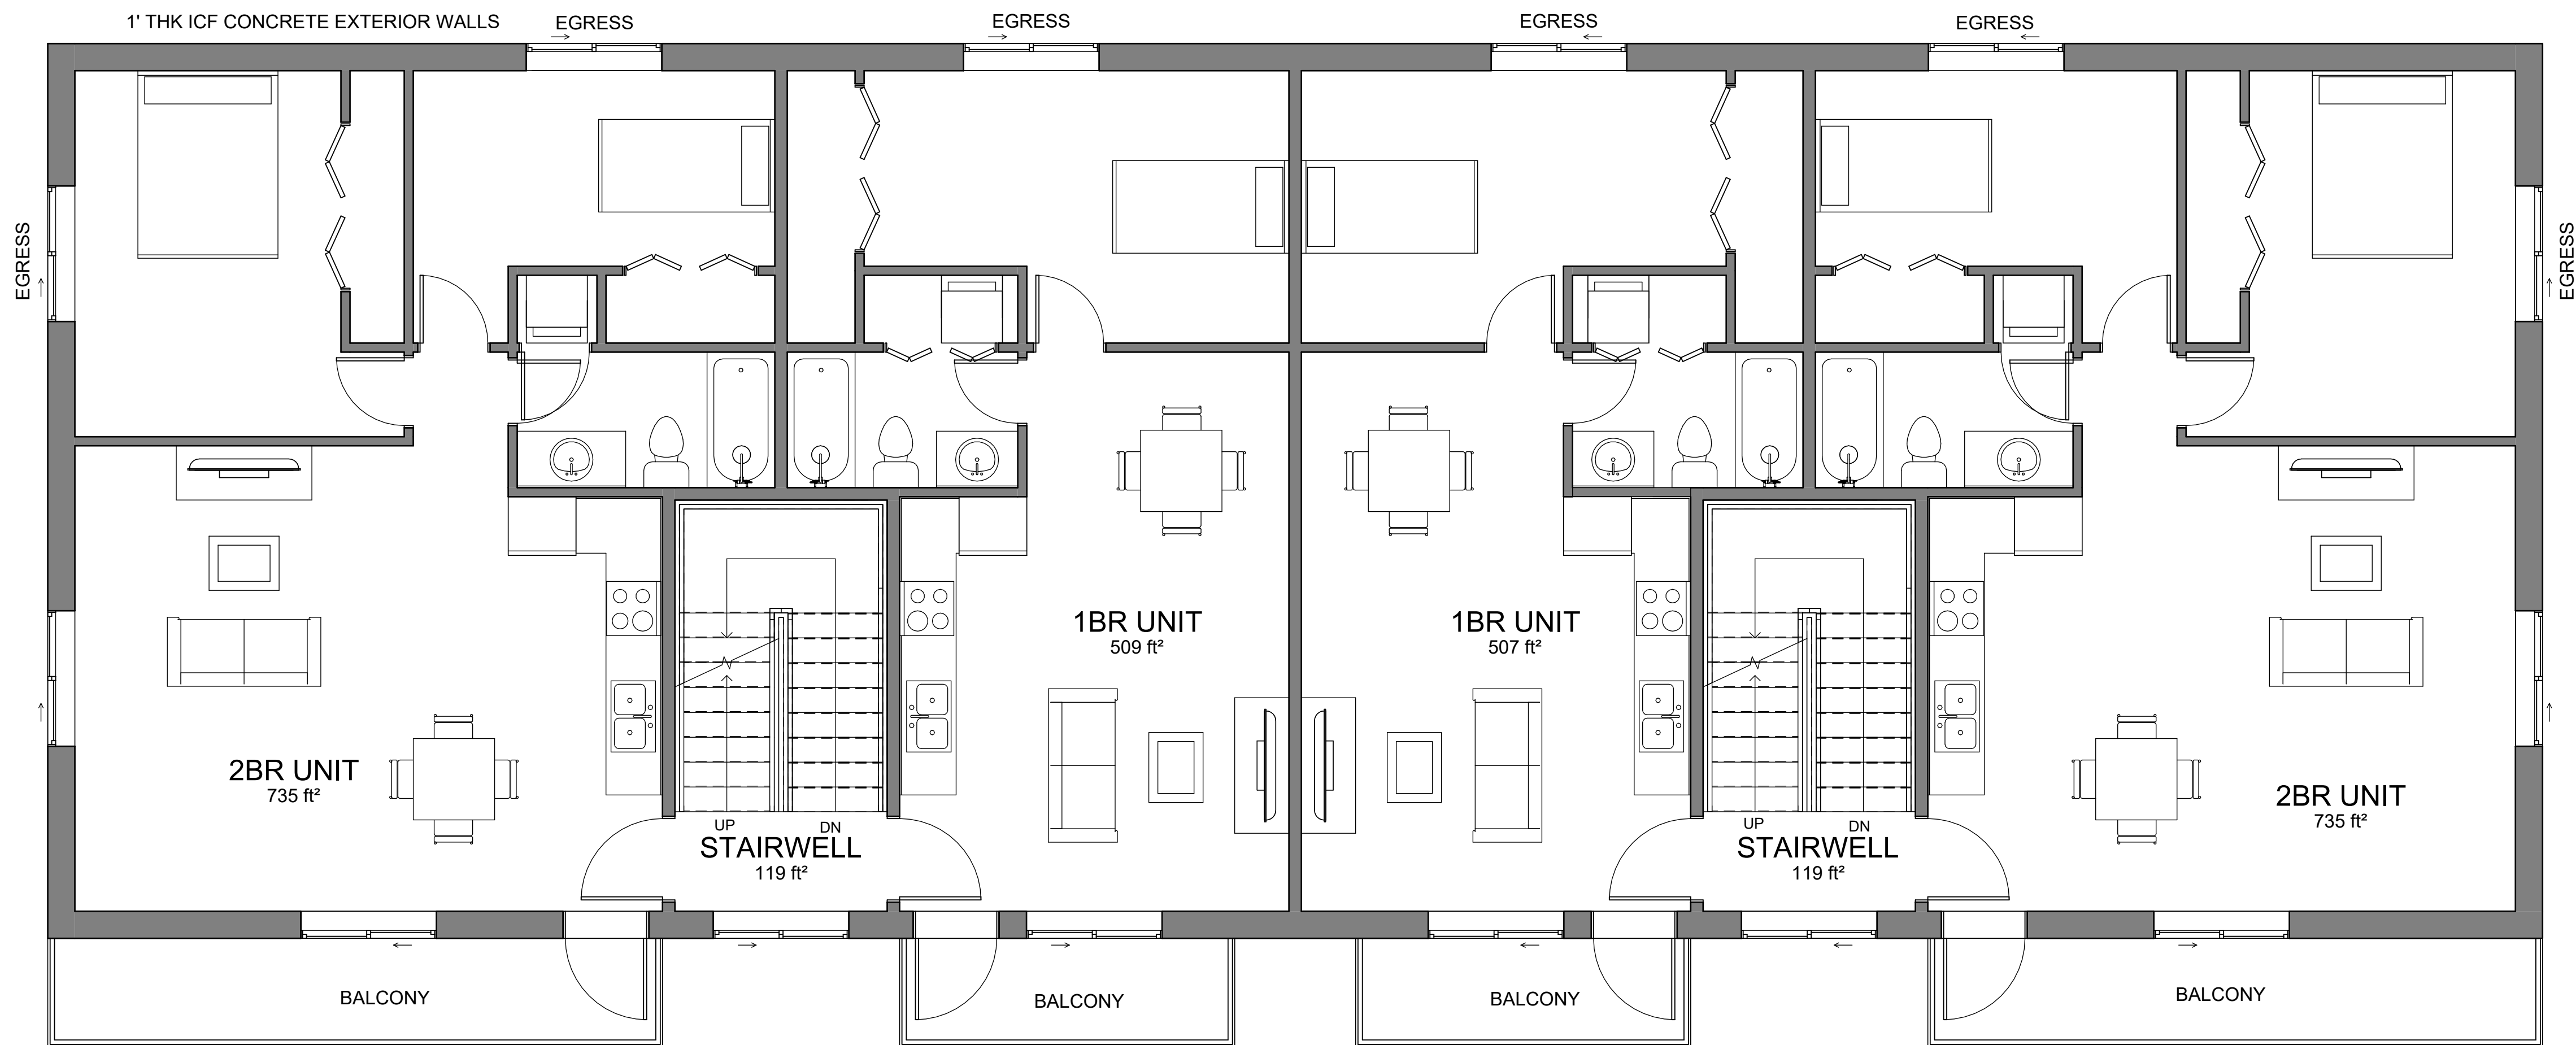

1

Proposed Level 2 & 3 Floor layout
1/4" = 1'-0"

PROJECT

**901 6 BEAVERLODGE
APARTMENT**

901 6 Ave, Beaverlodge, AB T9W 1C7, Canada

TITLE

**TYPICAL LEVEL 2 & 3
LAYOUT**

CLIENT


FIRM FOUNDATIONS

SCALE (@ A1)
1/4" = 1'-0"

DATE
10/12/2026


DRAWING NUMBER

A102

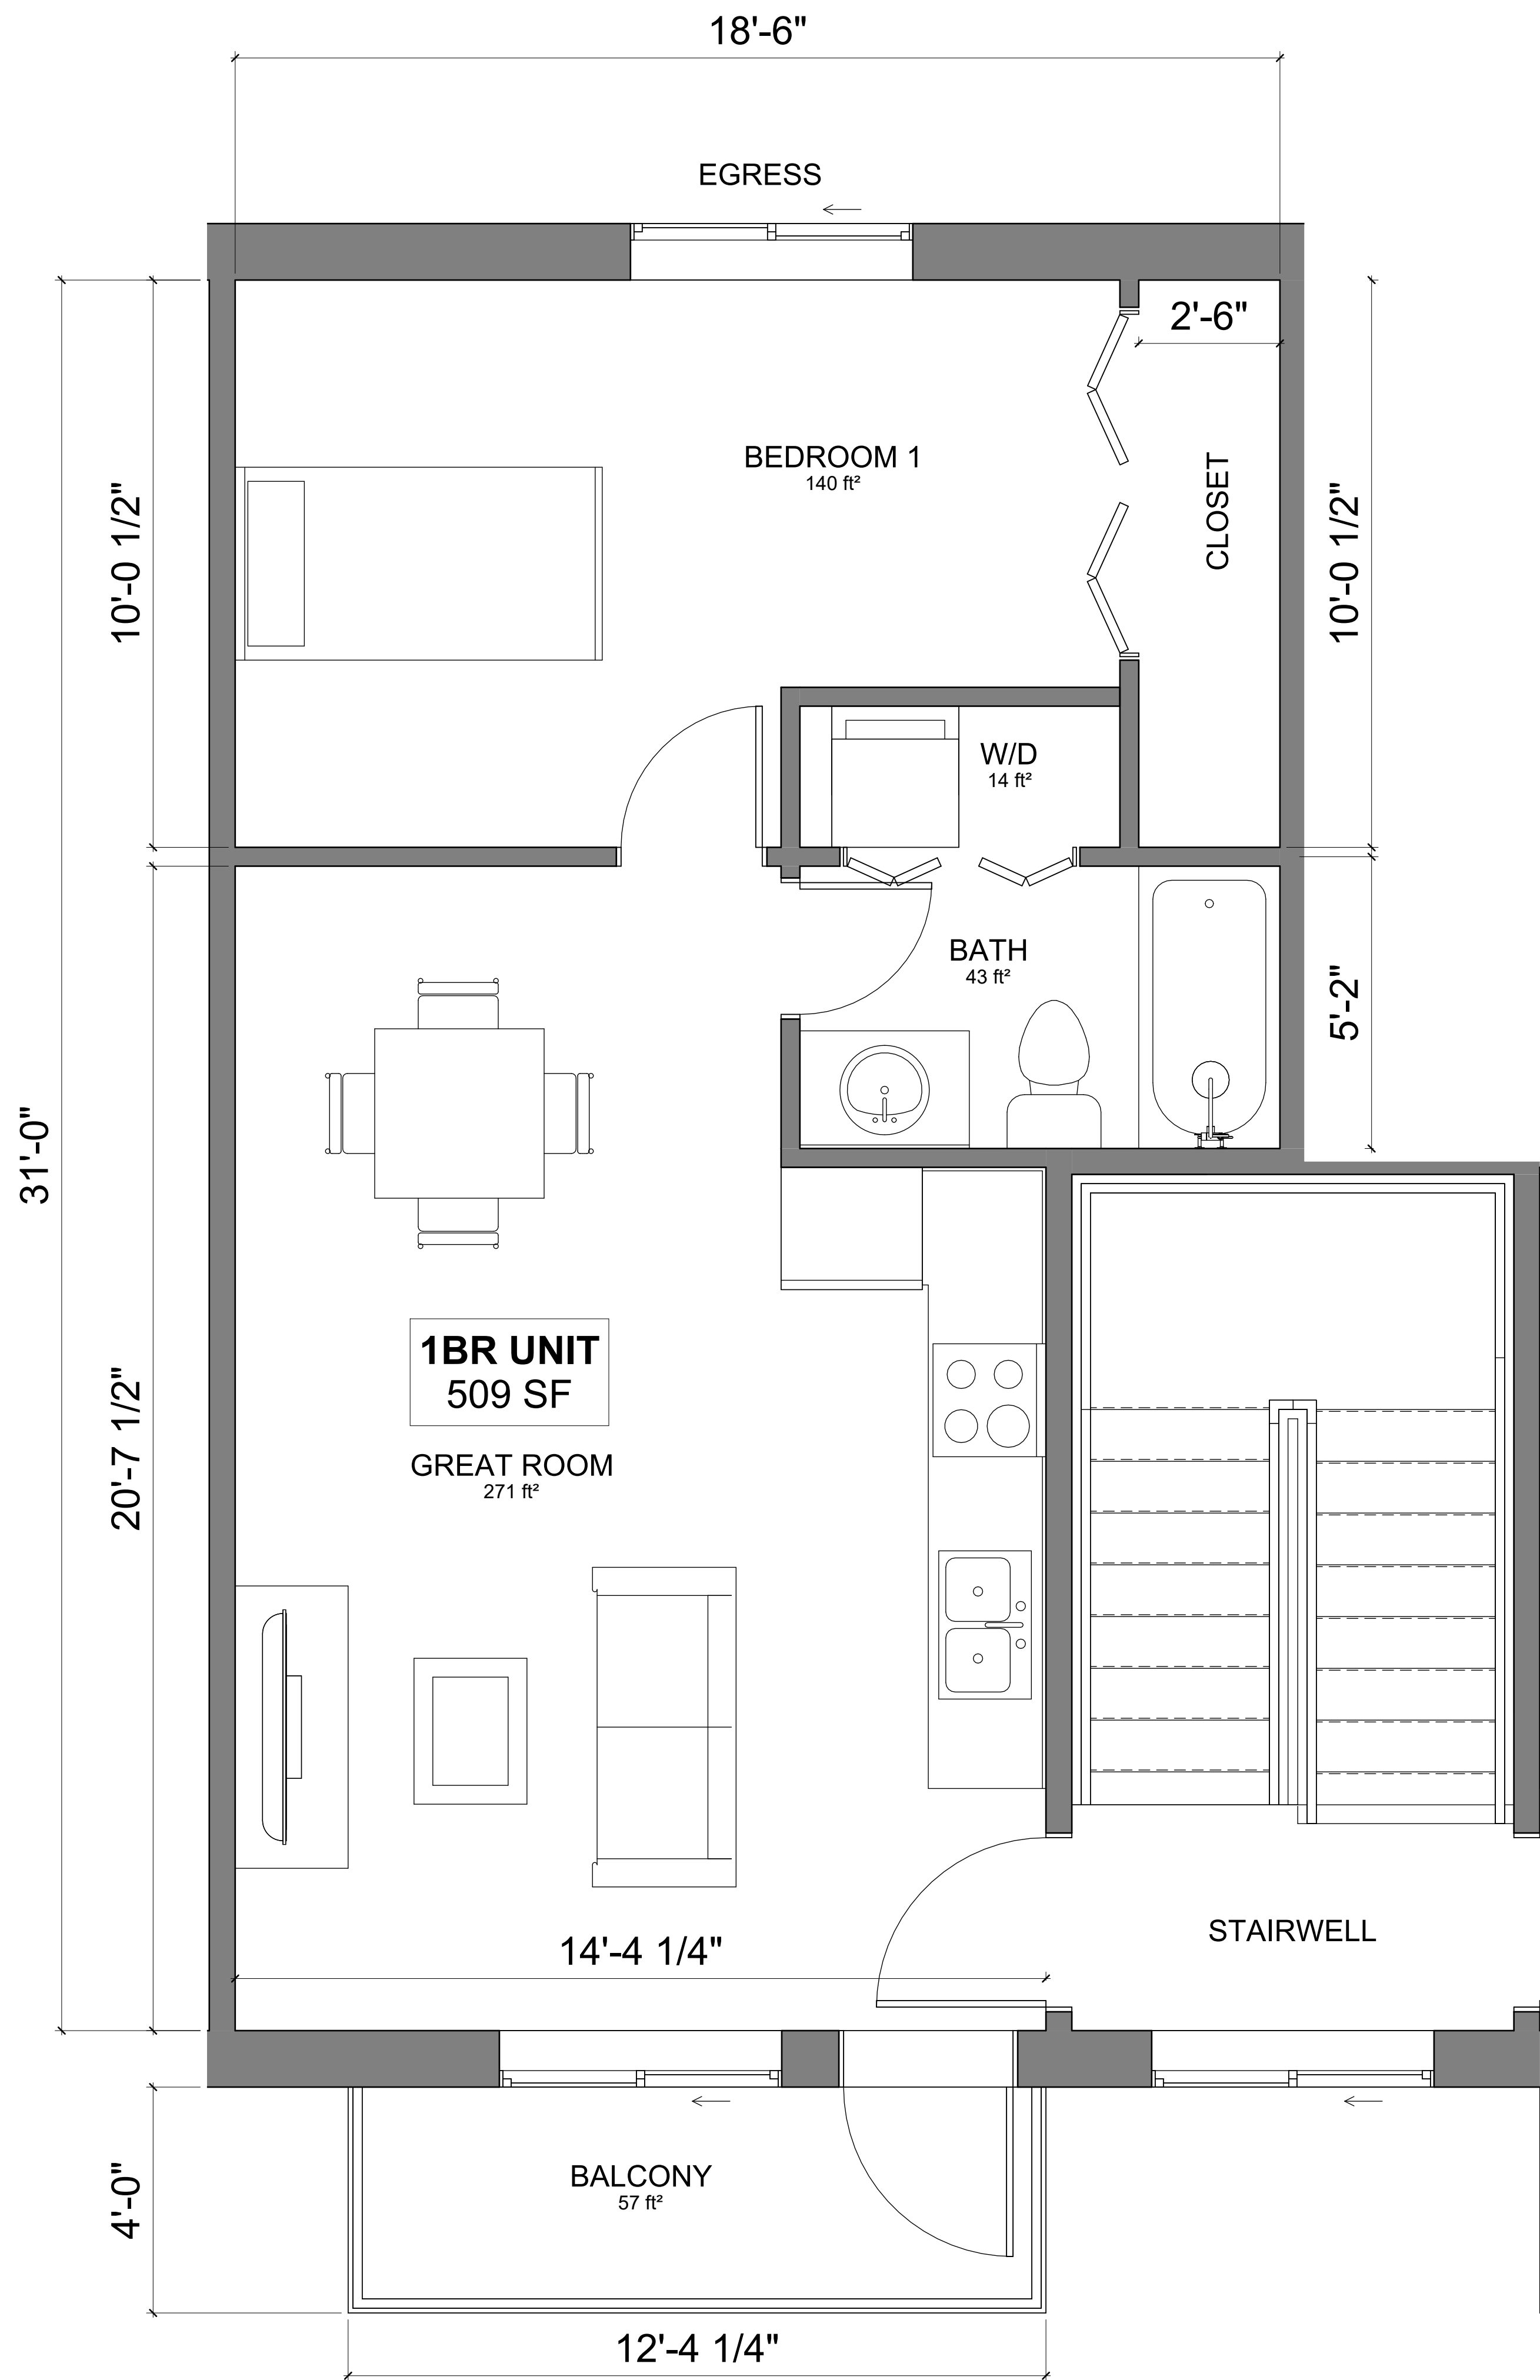

1 Typical 1BR Unit Layout
1/2" = 1'-0"

PROJECT	
901 6 BEAVERLODGE APARTMENT	
901 6 Ave, Beaverlodge, AB T9W 1C7, Canada	
TITLE	
TYPICAL UNITS	
CLIENT	
FIRM FOUNDATIONS	
SCALE (@ A1) 1/2" = 1'-0"	DATE 10/12/2026
DRAWING NUMBER	
A103	

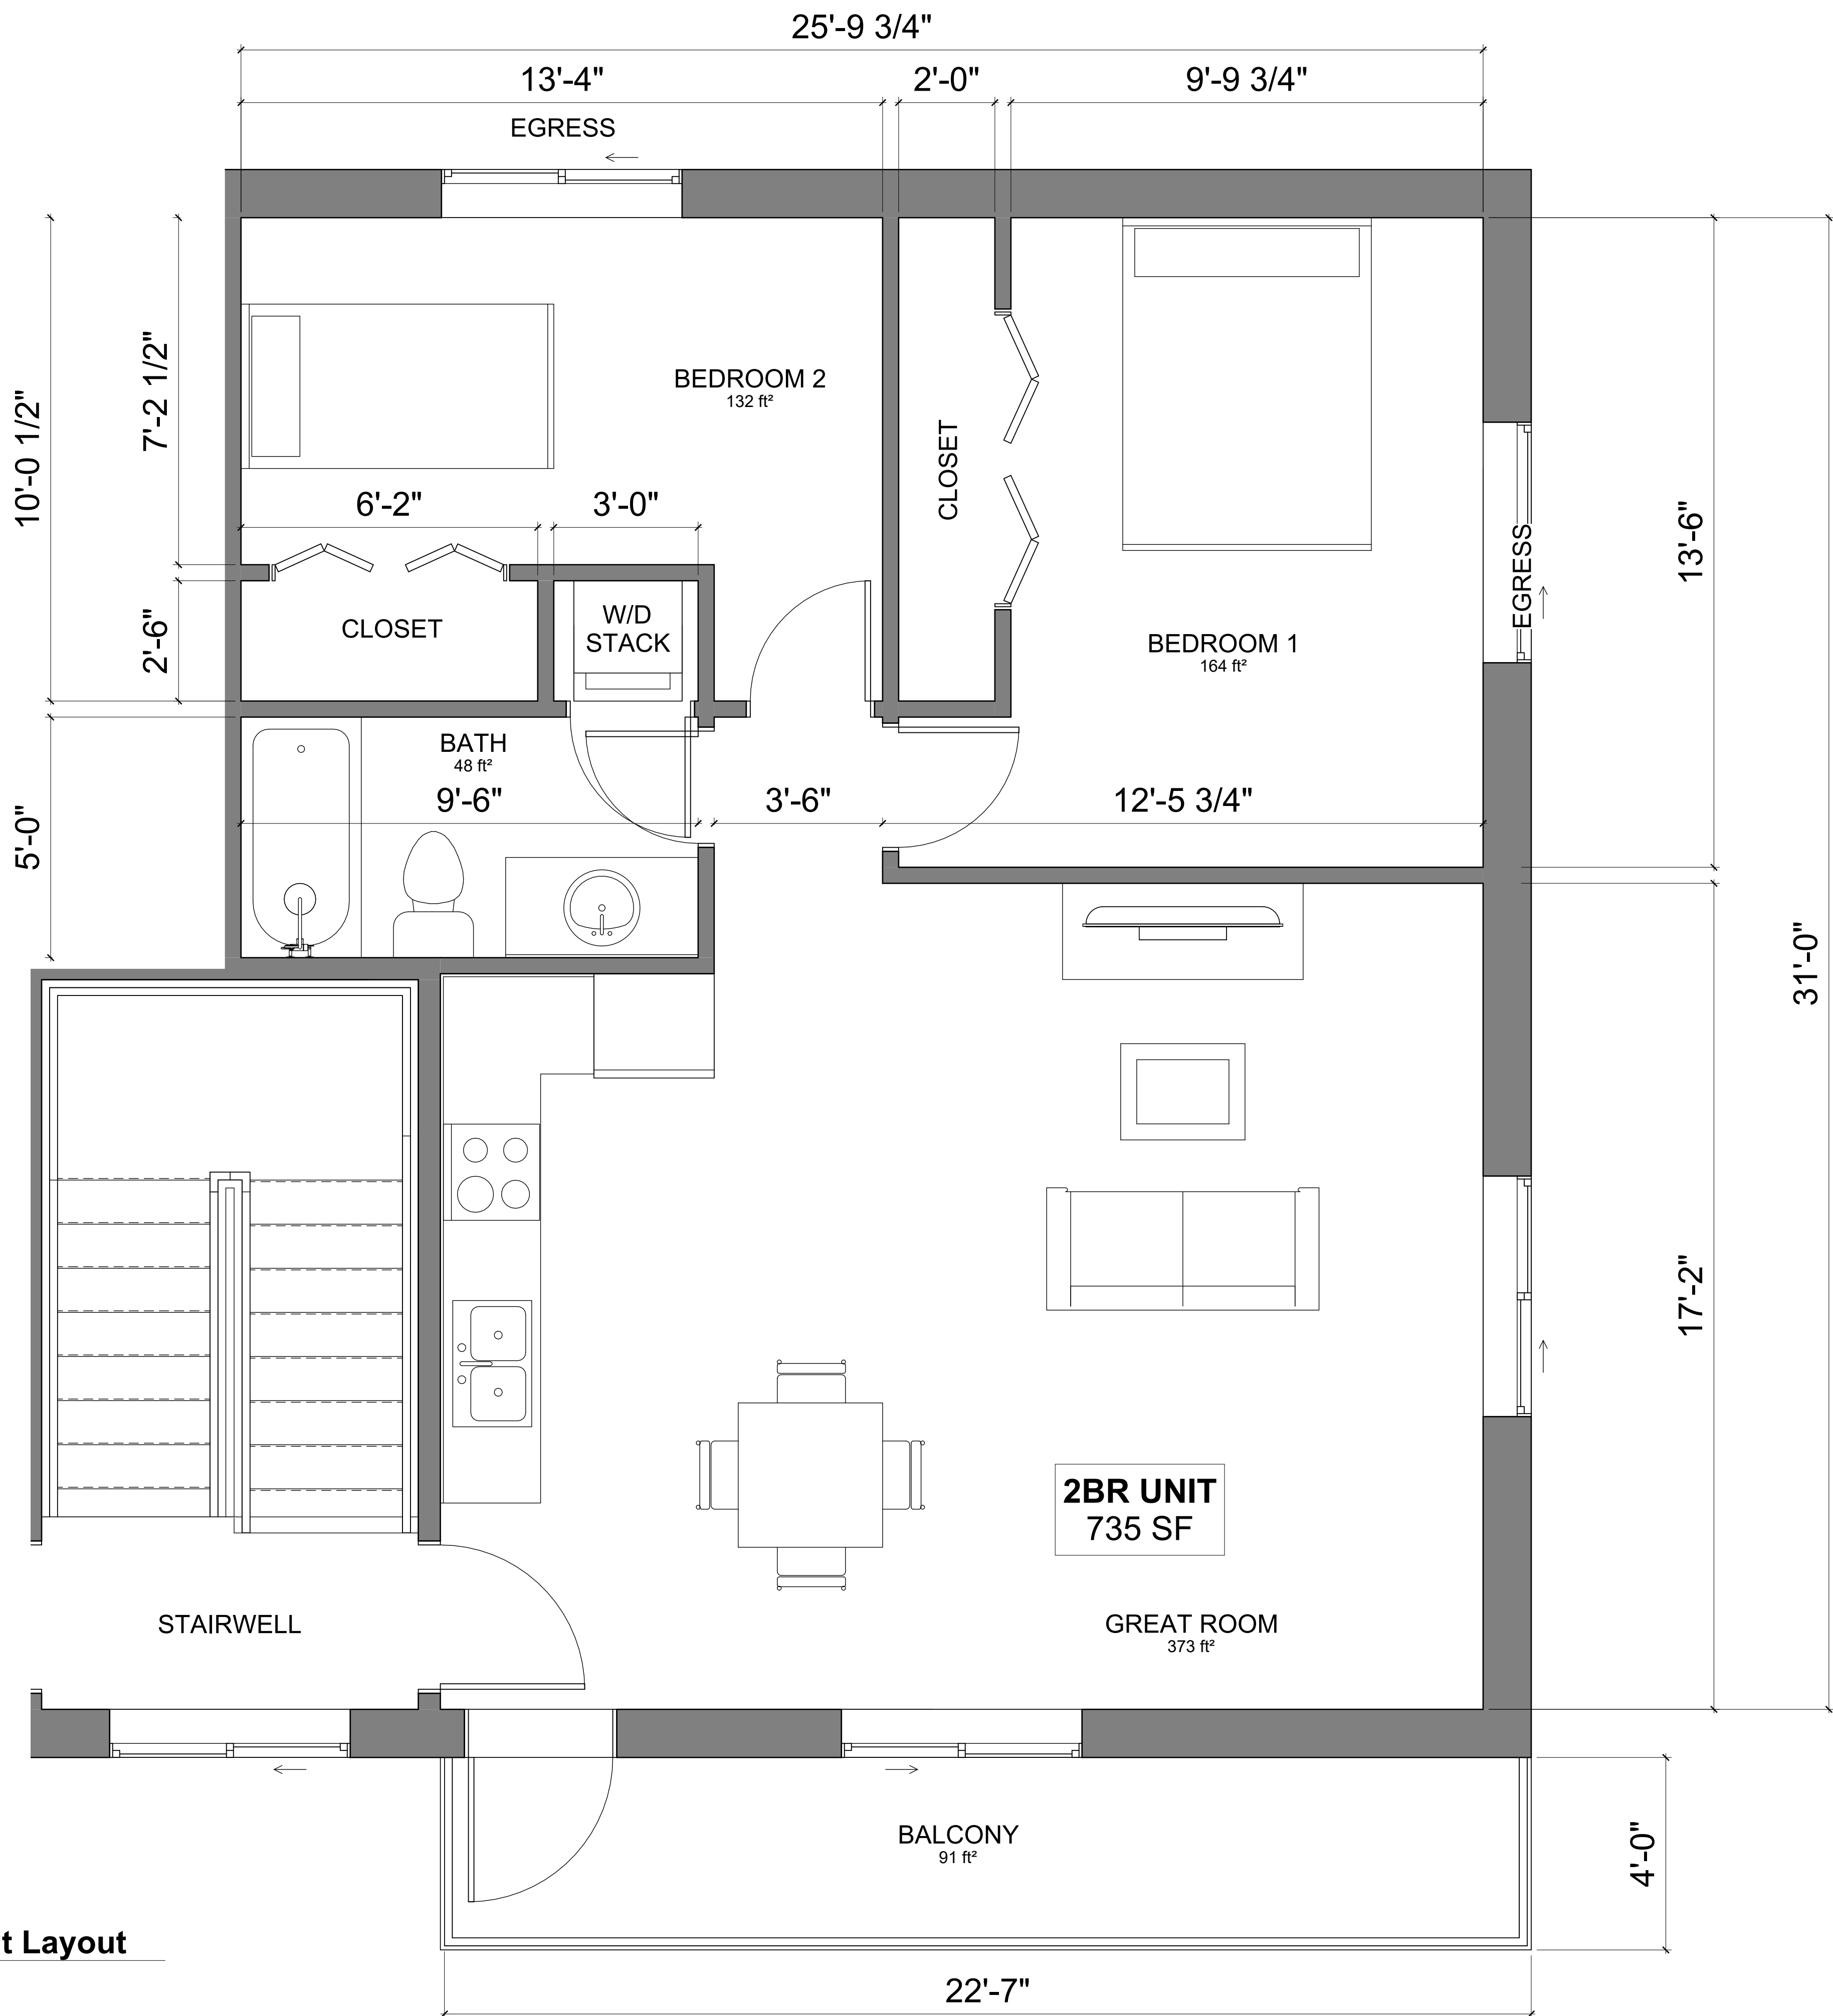

1 Typical 2BR Unit Layout
1/2" = 1'-0"

PROJECT
**901 6 BEAVERLODGE
APARTMENT**

901 6 Ave, Beaverlodge, AB T9W 1C7, Canada

TITLE
TYPICAL UNITS

CLIENT
FIRM FOUNDATIONS

SCALE (@ A1)
1/2" = 1'-0"

DATE
10/12/2026

DRAWING NUMBER
A104



1 Proposed South Elevation
1/4" = 1'-0"

PROJECT

901 6 BEAVERLODGE
APARTMENT

901 6 Ave, Beaverlodge, AB T9W 1C7, Canada

TITLE

ELEVATIONS

CLIENT

FIRM FOUNDATIONS

SCALE (@ A1)
1/4" = 1'-0"

DATE
10/12/2026

DRAWING NUMBER

A201



1 Proposed North Elevation
1/4" = 1'-0"

PROJECT

901 6 BEAVERLODGE
APARTMENT

901 6 Ave, Beaverlodge, AB T9W 1C7, Canada

TITLE

ELEVATIONS

CLIENT


FIRM FOUNDATIONS

SCALE (@ A1)
1/4" = 1'-0"

DATE
10/12/2026

DRAWING NUMBER

A202

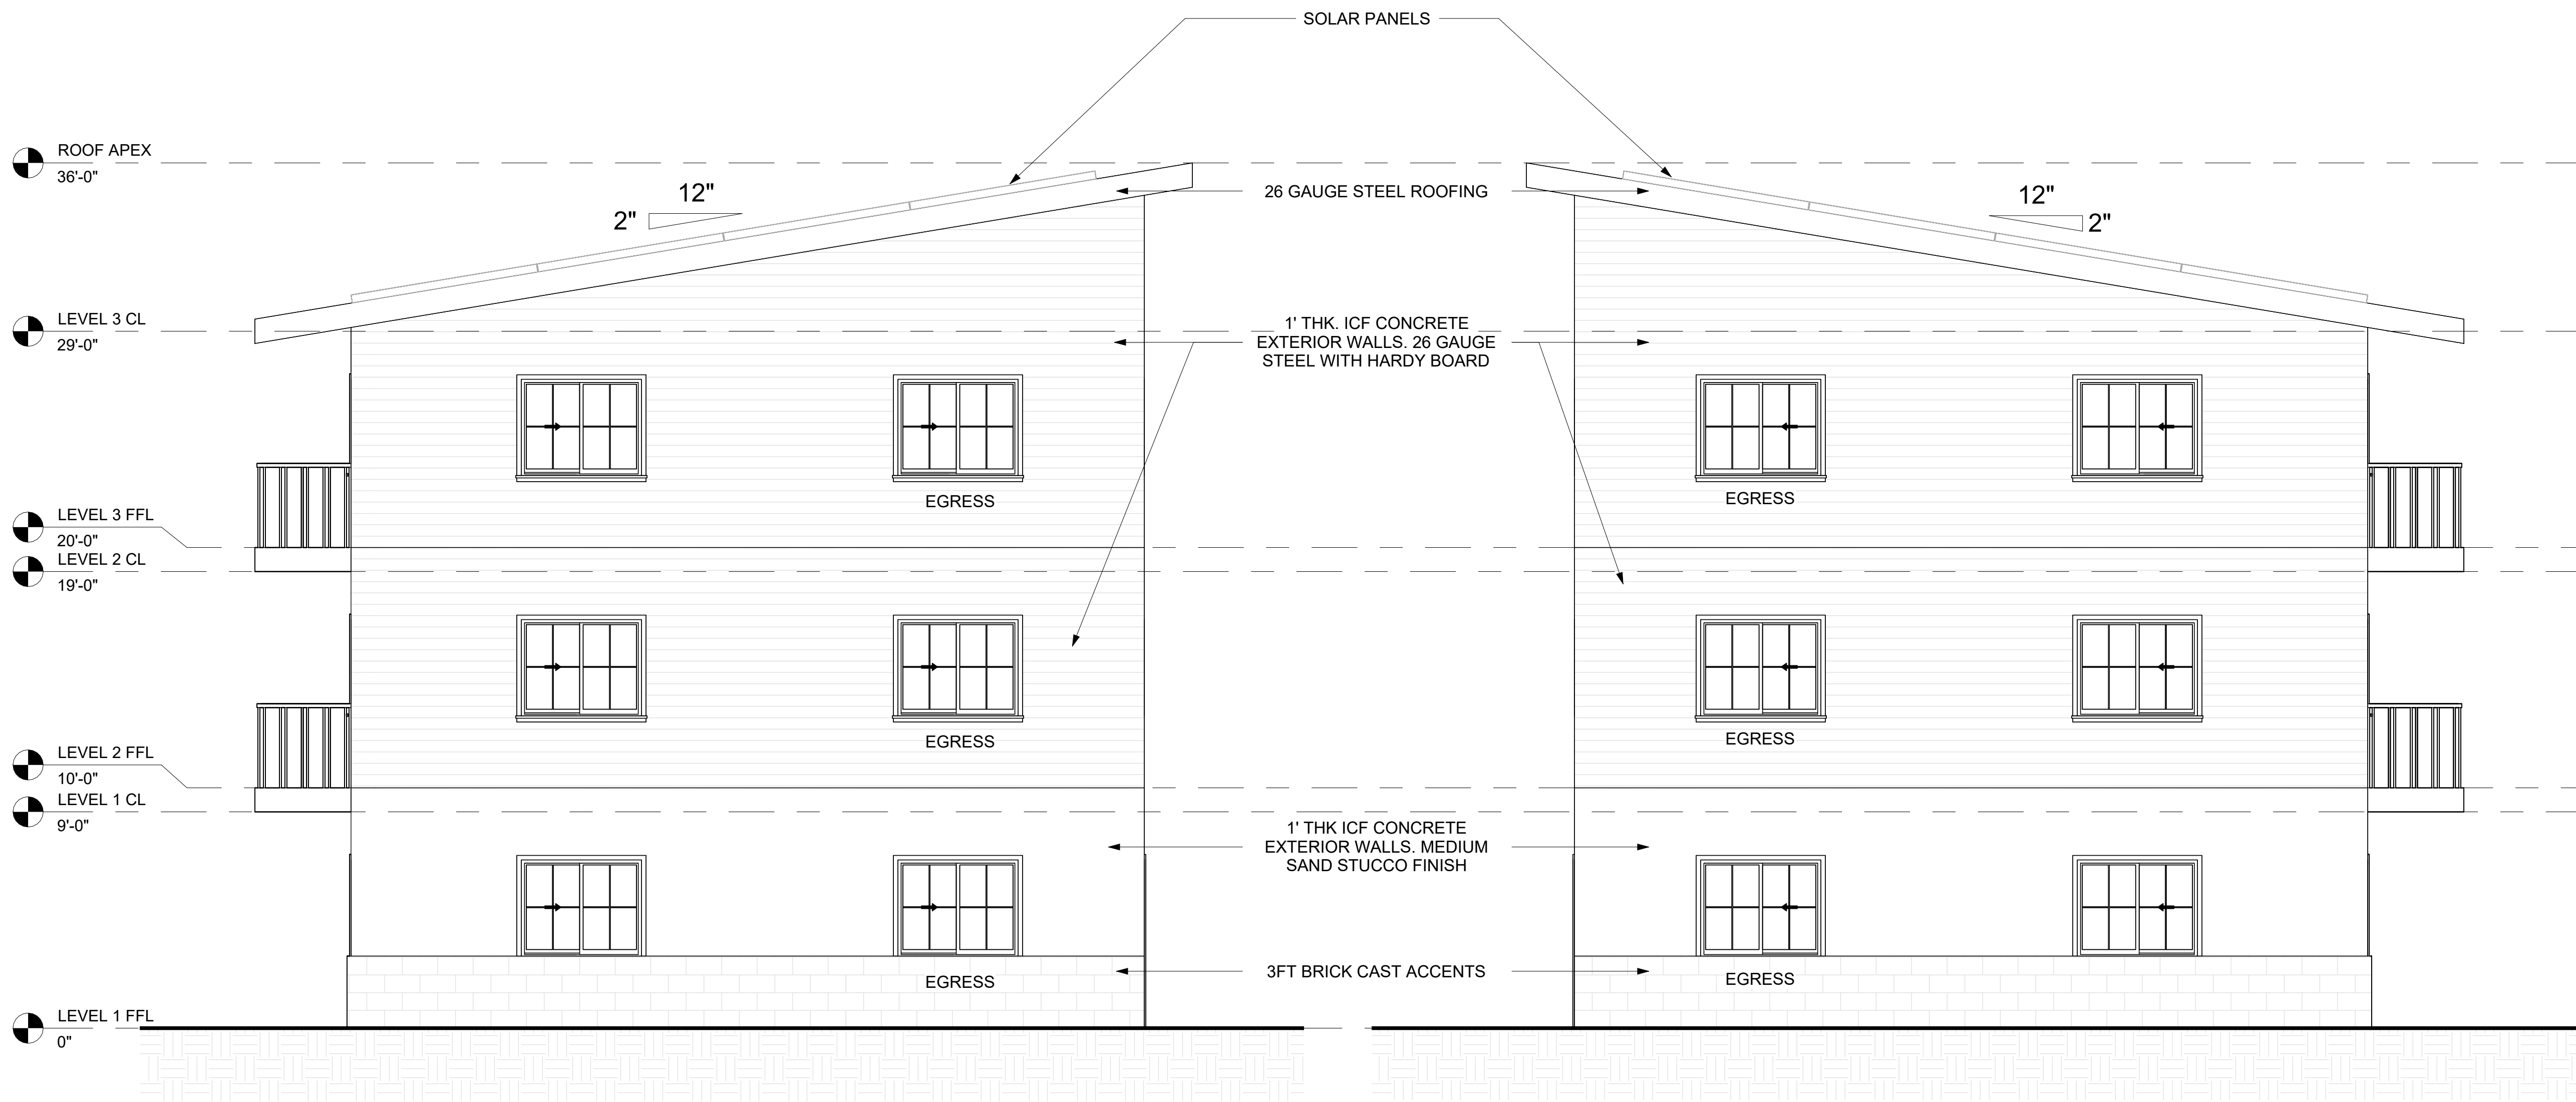

1 Proposed East Elevation
1/4" = 1'-0"

2 Proposed West Elevation
1/4" = 1'-0"

PROJECT
**901 6 BEAVERLODGE
APARTMENT**

901 6 Ave, Beaverlodge, AB T9W 1C7, Canada

TITLE
ELEVATIONS

CLIENT
FIRM FOUNDATIONS

SCALE (@ A1)
1/4" = 1'-0"

DATE
10/12/2026

DRAWING NUMBER
A203